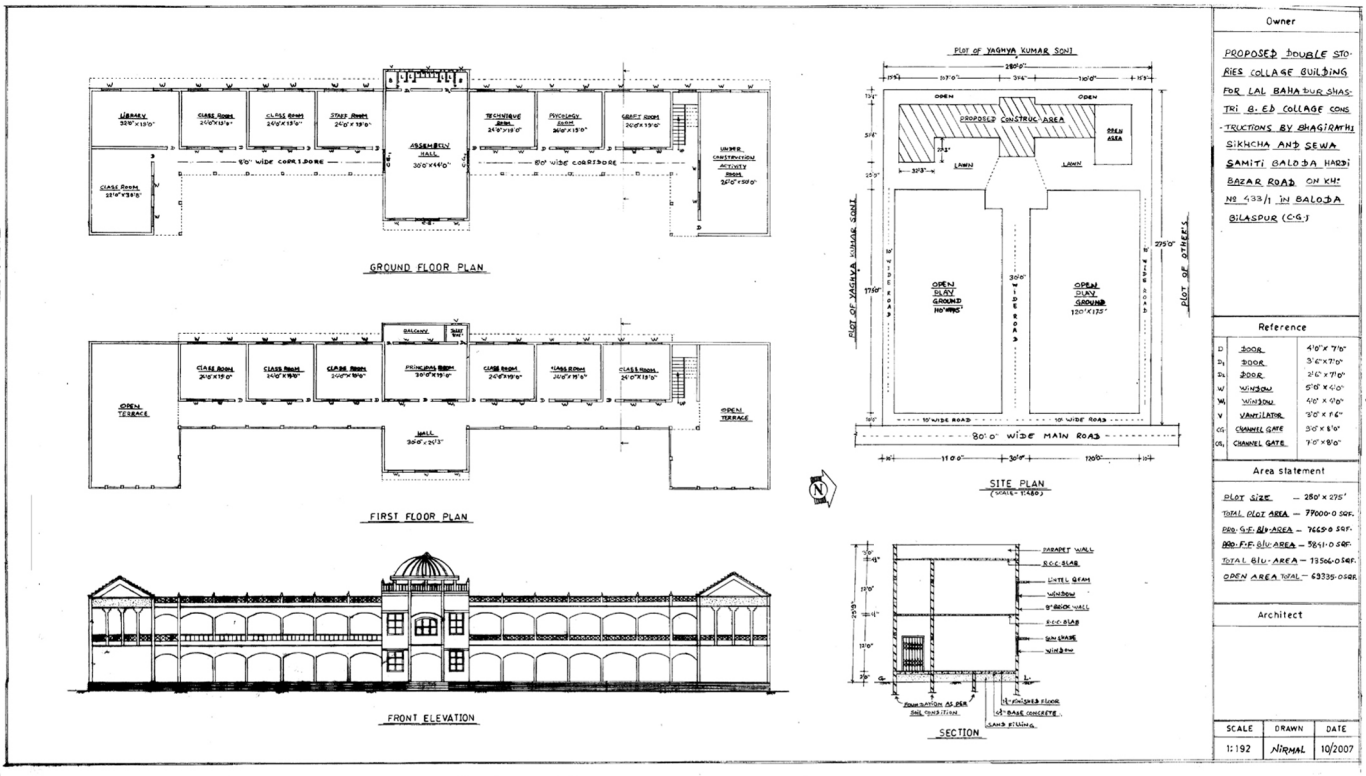

Owner

PROPOSED DOUBLE STORIES COLLAGE BUILDING FOR LAL BAHADUR SHASTRI B.ED COLLAGE CONSTRUCTIONS BY BHAGIRATHI SIKHCHA AND SEWA SAMITI BALODA HARDI BAZAR ROAD ON KH. NO 433/1 IN BALODA BILASPUR (C.G.)

Reference

D	DOOR	4'0" x 7'0"
D1	DOOR	3'6" x 7'0"
D2	DOOR	2'6" x 7'0"
W	WINDOW	5'0" x 4'0"
W1	WINDOW	4'0" x 4'0"
V	VANTILATOR	3'0" x 1'6"
CG	CHANNEL GATE	3'0" x 8'0"
CG1	CHANNEL GATE	7'0" x 8'0"

Area statement

PLOT SIZE — 280' x 275'

TOTAL PLOT AREA — 77000.0 SQFT.

PROP. G.F. BLT. AREA — 7625.0 SQFT.

PROP. F.F. BLT. AREA — 5841.0 SQFT.

TOTAL BLT. AREA — 13506.0 SQFT.

OPEN AREA TOTAL — 63335.0 SQFT.

Architect
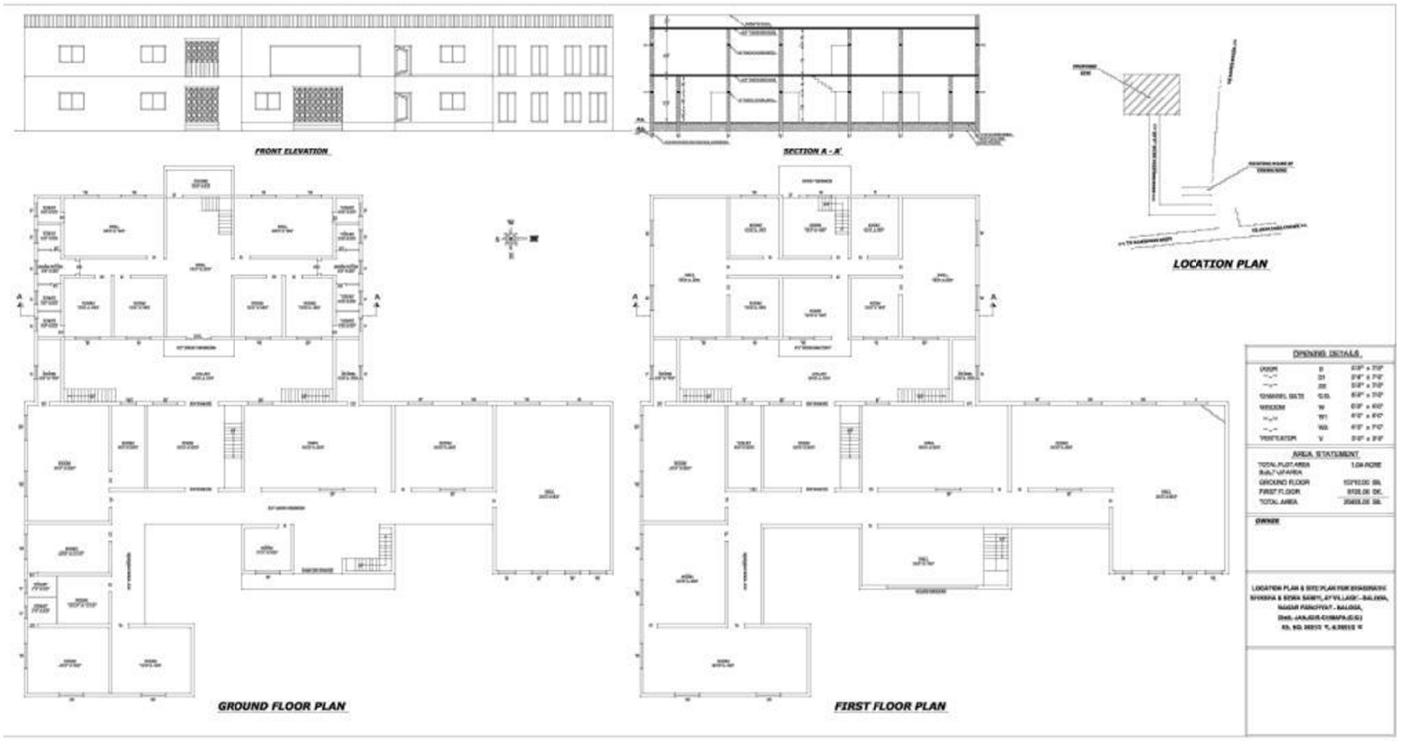
SCALE	DRAWN	DATE
1:192	NIRMAL	10/2007